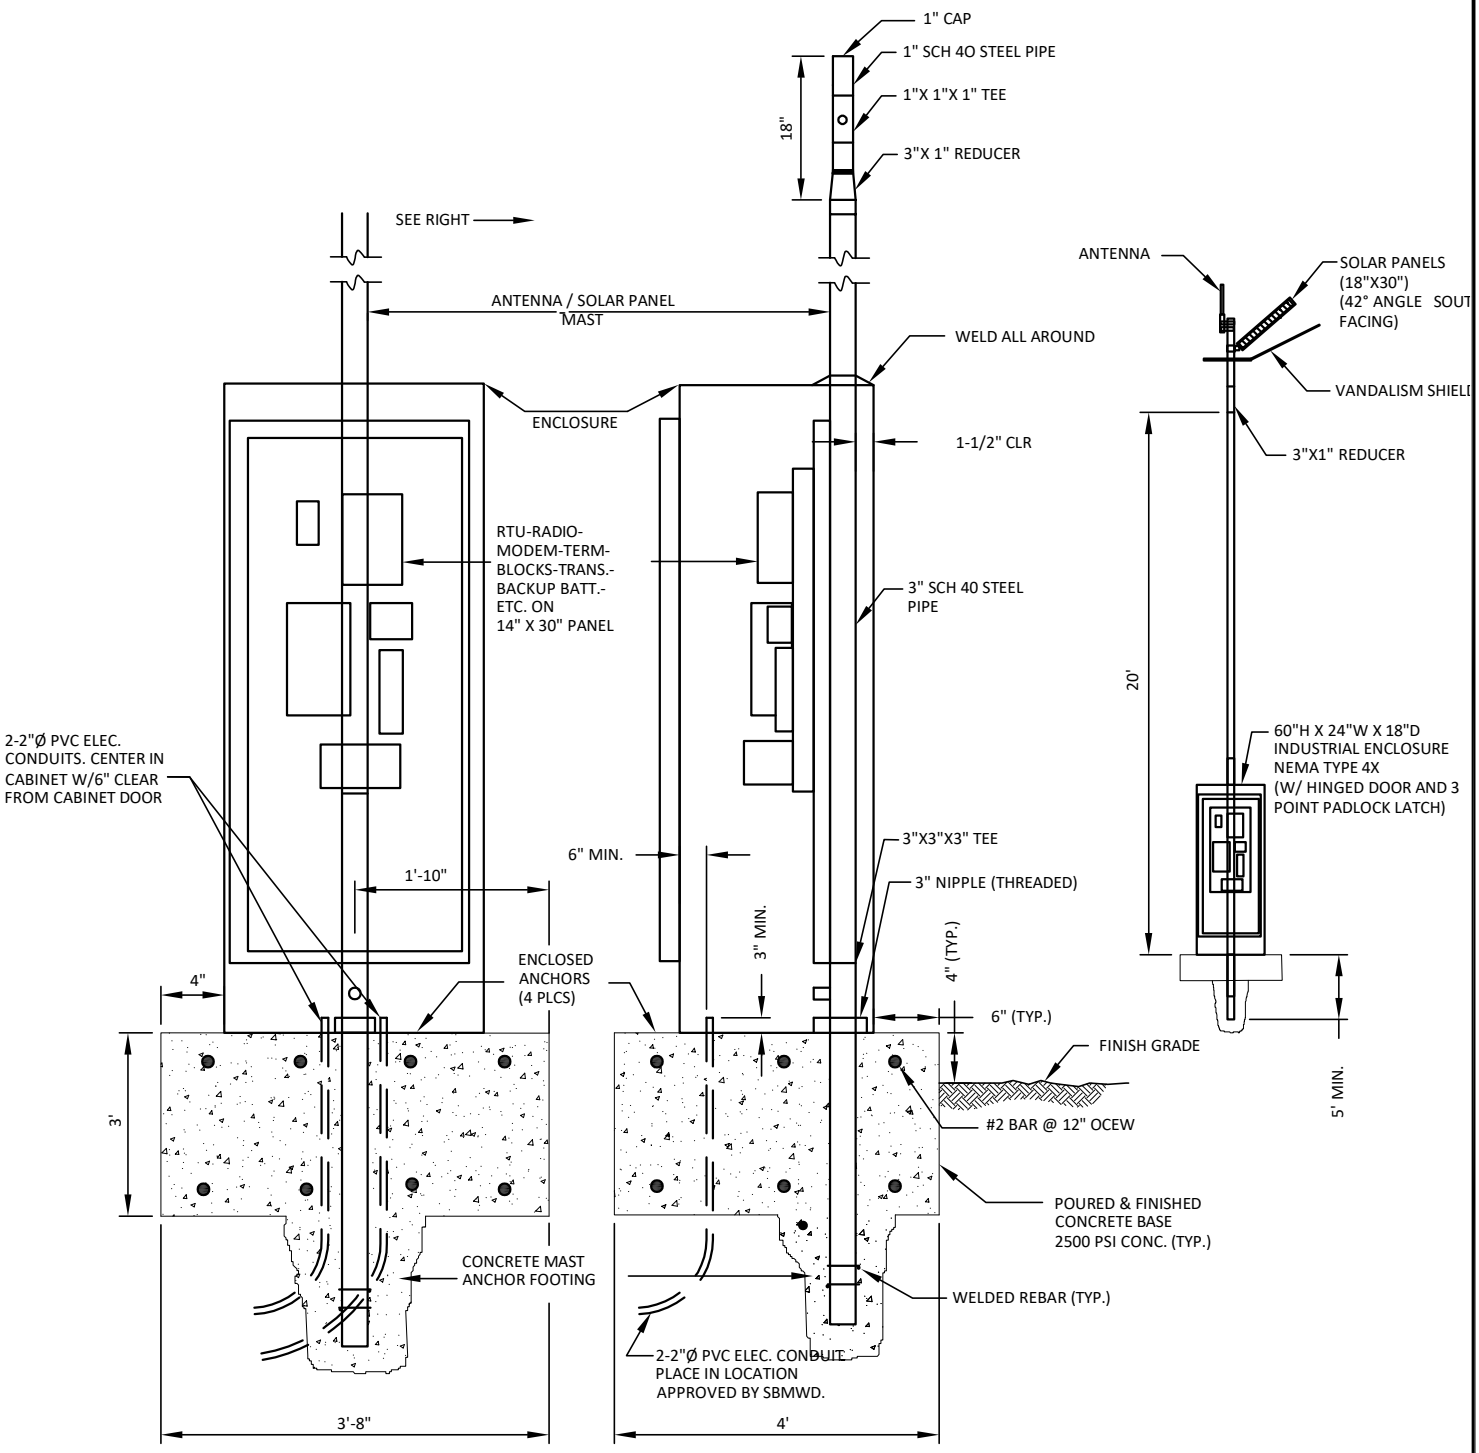

NOTE: ALL MATERIALS AND PANEL LAYOUT SHALL BE APPROVED PER SHOP DRAWING APPROVAL PROCESS IN STANDARD SPECIFICATIONS PRIOR TO CONSTRUCTION.

REVISION DATE: 4/12/2011

		SAN BERNARDINO MUNICIPAL WATER DEPARTMENT	DRAWING NUMBER
D.D.M.	APR. 11	**REMOTE SCADA MASTER RTU**	SBMWD
C.L.R.	SEPT. 05		W11.8
REVISION	DATE	APPROVED _____ WARREN HUANG, P.E. RCE 49208	DATE 07/04/2019
SCALE:	NONE		