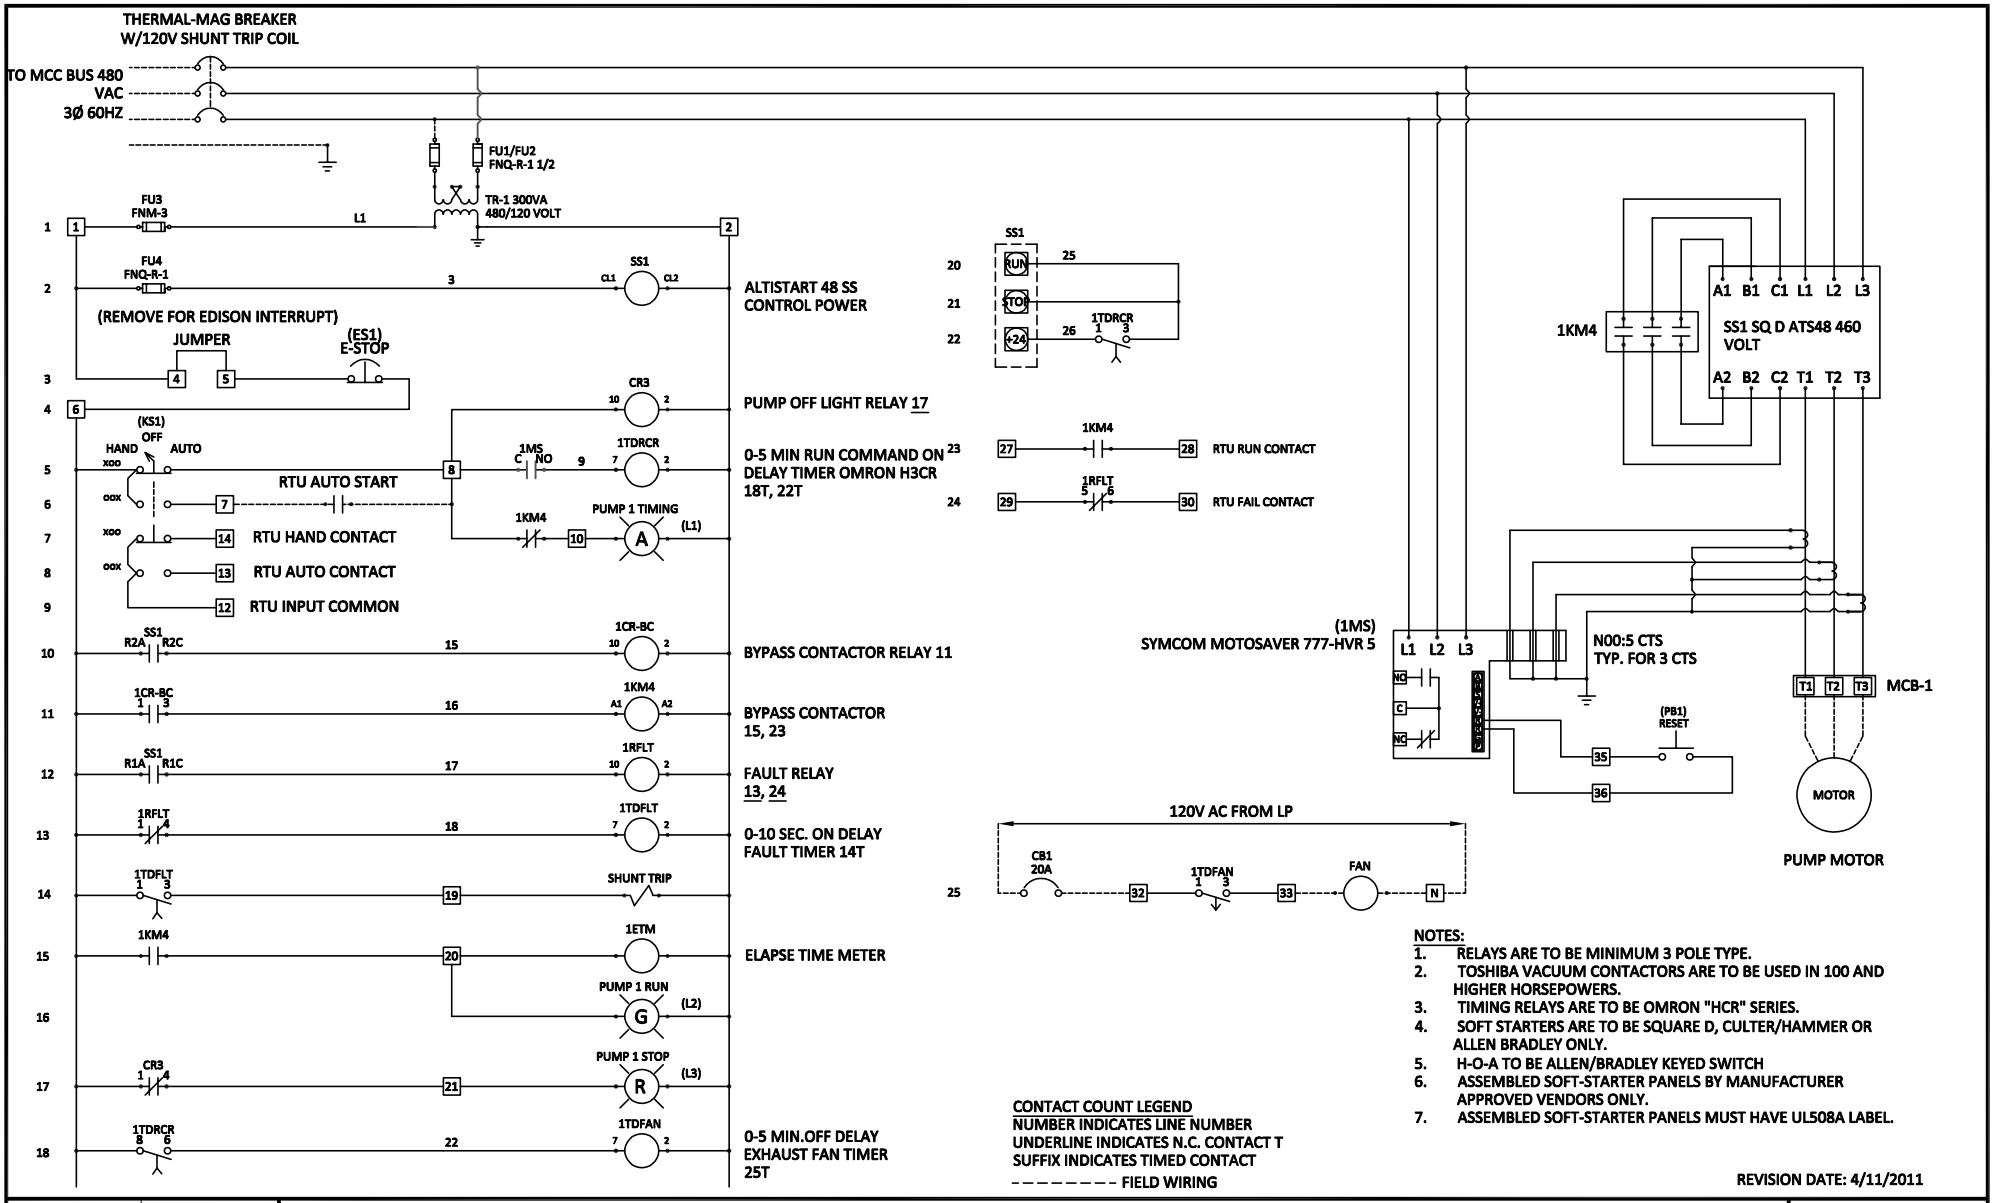

D.D.M.	APR. 11
M.H.L.	APR. 05
REVISION	DATE
SCALE:	NONE

SAN BERNARDINO MUNICIPAL WATER DEPARTMENT

THREE LINE AND CONTROL
SQUARE D AT S48 SOFT STARTER PUMPS/WELLS

APPROVED _____ DATE 07/04/2019

WARREN HUANG, P.E. RCE 49208

DRAWING NUMBER

SBMWD

W11.1